Name of Work :- Construction of Flagging Concrete at Govt. Hospital premises in Kempegowda Ward No - 01 of Yalahanka Sub division

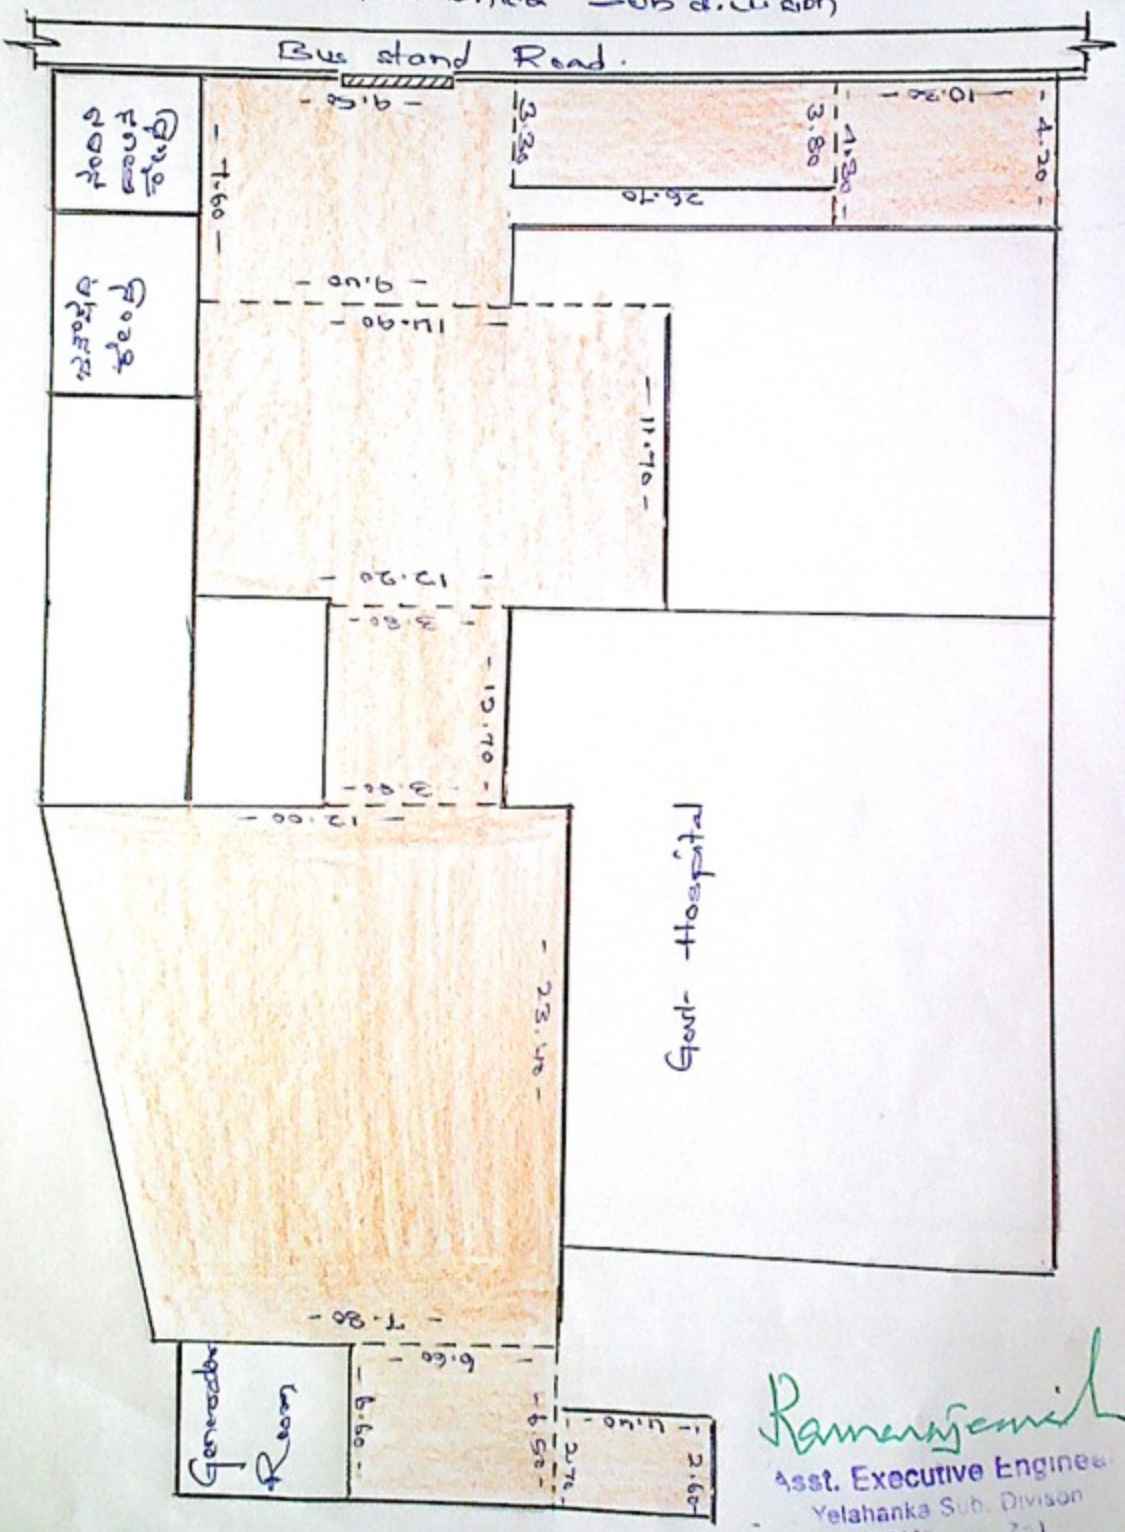

Flagging concrete.

Asst. Executive Engineer
Yelahanka Sub. Divison
(BBMP)

Name of Work :- Construction of Flagging Concrete @ Govt- Hospital premises in Kempegamuwa ward no - 07 of Yalahanka Sub Division

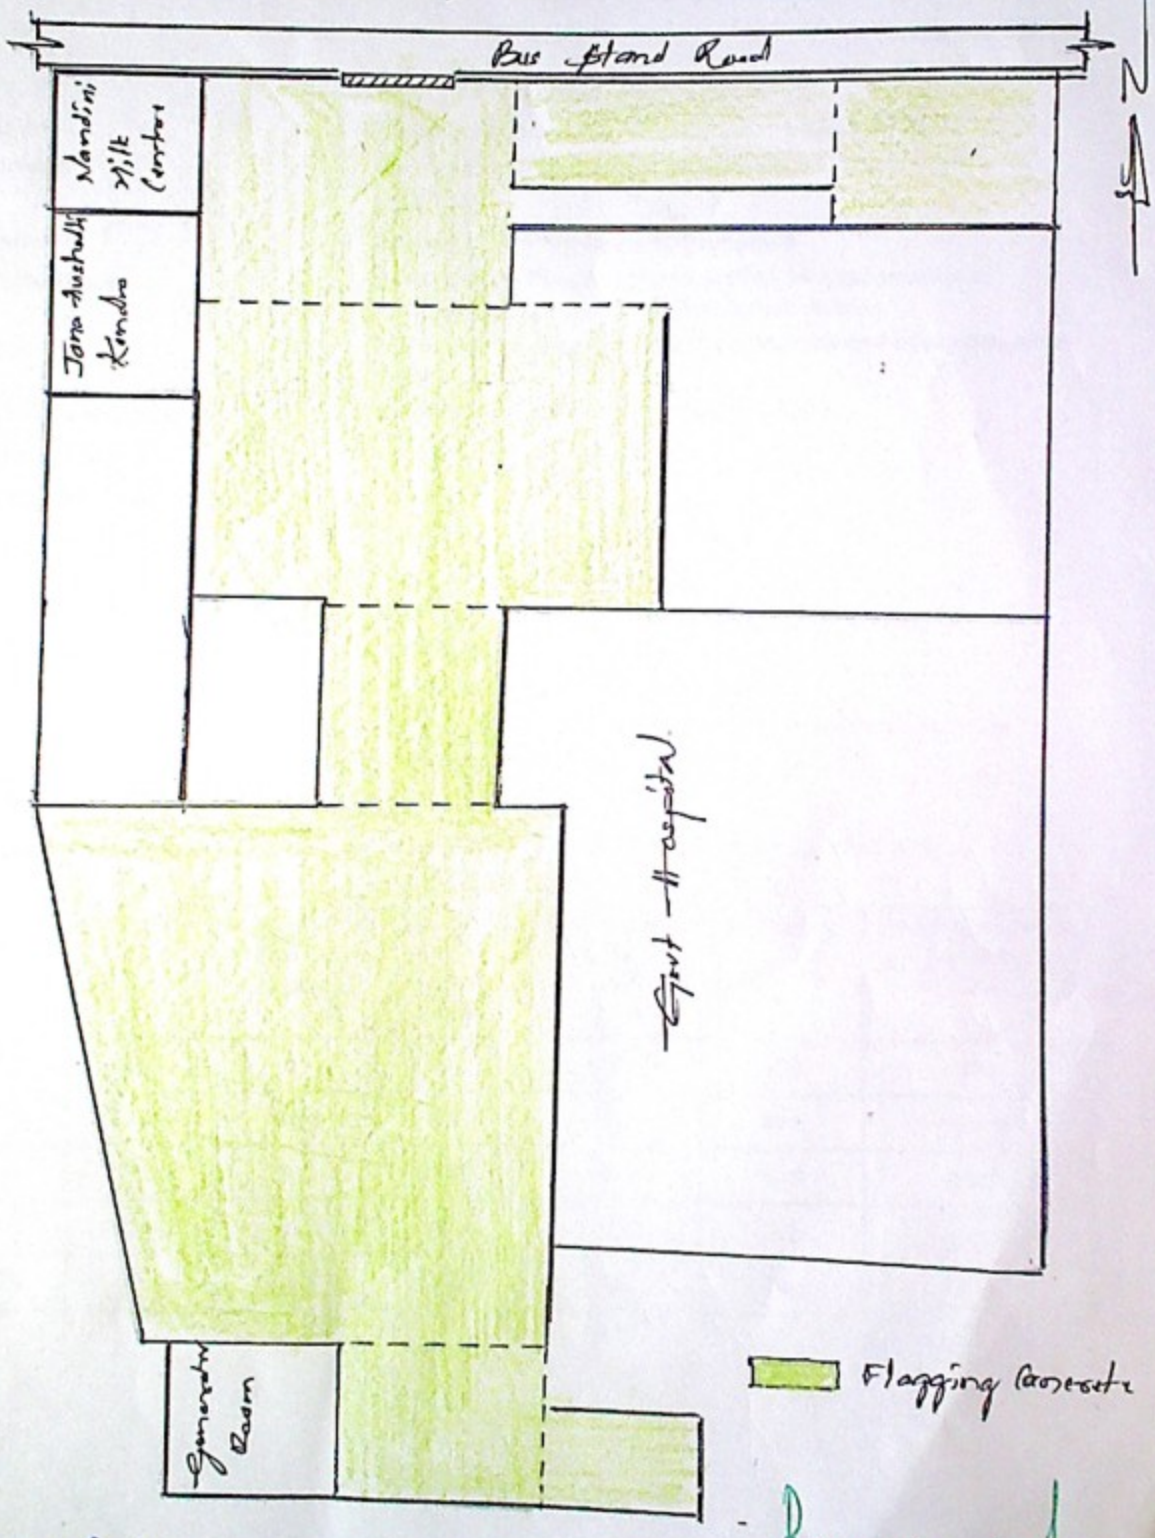

Assistant Executive Engineer
Yalahanka Sub. Division
(BBMP Ynk. Zn)
Yalahanka, Bangalore